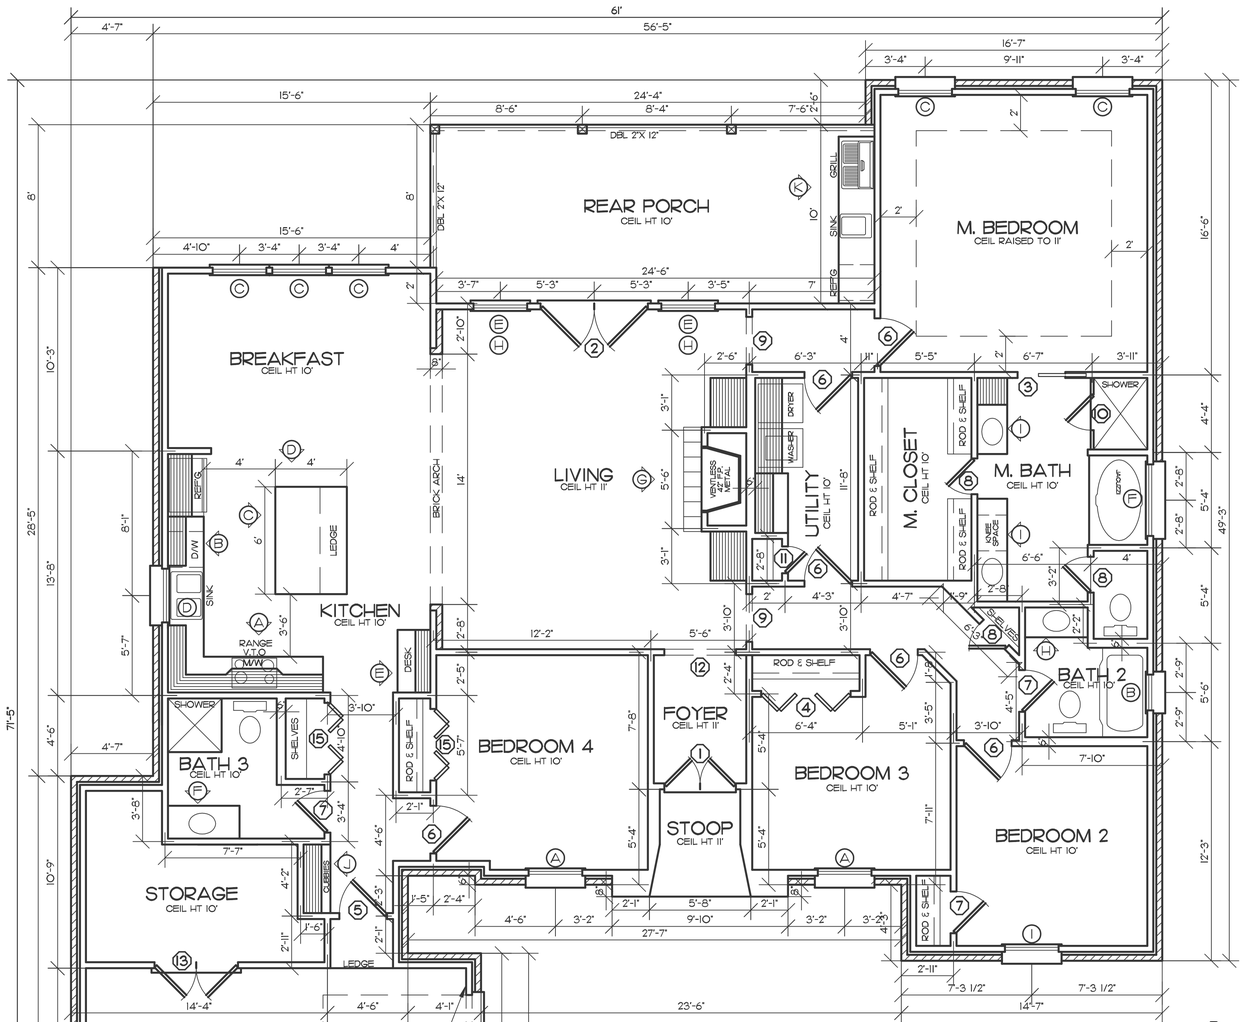

FLOOR PLAN
SCALE: 1/4"= 1'-0"

4-Bedroom
3-Baths
Living Room
Dinning Room
Out door kitchen

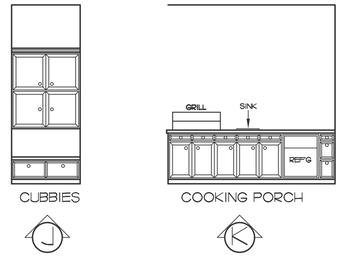

CABINET ELEVATIONS
SCALE: 1/4"= 1'-0"

SQUARE FOOTAGE

AREA	SQ FT
LIVING	2090
PORCHES	284
GARAGE	514
STORAGE	112
TOTAL	3000

DOOR SCHEDULE

MARK	SIZE	DESCRIPTION
1	4'0"X 8'6"	DBL 2 PANEL 3/4 FRENCH ARCHED
2	6'0"X 7'0"	DBL 1 LITE FRENCH W/ TRANSOM
3	2'8"X 8'0"	6 PANEL MASONITE INT GD POCKET
4	5'0"X 8'0"	6 PANEL MASONITE INT GD BIFOLD
5	2'8"X 8'0"	6 PANEL METAL
6	2'8"X 8'0"	6 PANEL MASONITE INT GD
7	2'4"X 8'0"	6 PANEL MASONITE INT GD
8	2'0"X 8'0"	6 PANEL MASONITE INT GD
9	2'8"X 8'0"	CASED OPENING
10	2'0"X 6'0"	TEMPERED SHOWER DOOR
11	1'6"X 8'0"	3 PANEL MASONITE INT GD
12	4'0"X 8'0"	CASED OPENING
13	5'4"X 8'0"	DBL 6 PANEL MASONITE INT GD
14	18'X 8'0"	METAL OVERHEAD GARAGE DOOR
15	4'0"X 8'0"	6 PANEL MASONITE INT GD BIFOLD

WINDOW SCHEDULE

MARK	SIZE	DESCRIPTION
A	3'0"X 7'0"	CASEMENT INSUL VINYL ARCHED
B	2'0"X 3'0"	SINGLE HUNG INSUL VINYL
C	3'0"X 7'0"	SINGLE HUNG INSUL VINYL
D	3'0"X 4'0"	SINGLE HUNG INSUL VINYL
E	3'0"X 6'0"	SINGLE HUNG INSUL VINYL
F	4'0"X 4'0"	8"X 8" OPAQUE GLASSBLOCK
G	2'6"X 4'0"	FIXED INS VINYL ARCHED DORMER
H	3'0"X 1'2"	FIXED INSUL VINYL TRANSOM
I	3'0"X 7'0"	CASEMENT INSUL VINYL
J		
K		
L		
M		
N		
O		

NOTE: - TEMPERED GLASS REQUIRED ON ALL WINDOW PANES WITHIN 18" OF FINISHED FLOOR, DOOR, TUB OR SHOWER AND ANY SOLID PANE OVER 9 SQ FT
- ALL GLASS SHALL BE LOW-E

ALL BEAMS TO COMPLY WITH :
2009 IRC TABLE R502.5 (1) & (2) HEADER & GIRDER SPANS

FRONT ELEVATION
SCALE: 1/4"= 1'-0"

ACADIANA DESIGN

ACADIANA HOME DESIGN LLC.
DESIGNER
9635 FENWAY AVENUE
BATON ROUGE, LA
WEB: WWW.ACADIANA-DESIGN.COM
OFFICE 225-216-2016
FAX 225-216-2017
TOLL FREE 1-888-756-9023

ACADIANA DESIGN

THIS FIRM NOT BEING AN ARCHITECTURAL OR ENGINEERING FIRM STAMPS NO LIABILITY FOR STRUCTURAL OR ARCHITECTURAL DESIGN INTEGRITY. EVERY EFFORT HAS BEEN MADE TO INSURE ALL DIMENSIONS ARE CORRECT AND ENVIRONMENTAL REGULATIONS HAVE BEEN MET. IF AN ERROR OR OMISSION OCCURS IT IS THE SOLE RESPONSIBILITY OF THE CONTRACTOR AND/OR THE OWNER TO CORRECT THE ERROR AT THEIR OWN EXPENSE AND NOT THE RESPONSIBILITY OF THE DRAFTING SERVICE.

IMPORTANT NOTE

COPYRIGHT, ACADIANA DESIGN
ALL RIGHTS RESERVED
THESE PLANS ARE THE PROPERTY OF ACADIANA DESIGN.
ALL RIGHTS ARE RESERVED BY THE DESIGNER AND ANY USE OTHER THAN THAT AUTHORIZED IS EXPRESSLY PROHIBITED. ANY REPRODUCTION OF THIS PLAN IS EXPRESSLY PROHIBITED. THIS PLAN IS TO BE USED FOR THE LOT AND SUBDIVISION INDICATED IN THIS TITLE BLOCK ONLY.
USE ON ANY OTHER SITE IS PROHIBITED.

MURRY DANIELS, ACADIANA DESIGN

REGISTRATION NUMBER

PROJECT NAME: CELESTE

LOT & SUBDIVISION

CITY/PARISH

REGISTERED STAMP

ACADIANA DESIGN

REGISTERED STAMP

DRAWN BY: AHD

SHEET NO.: 1

DATE: 3/14

PROJECT NO.: 214031