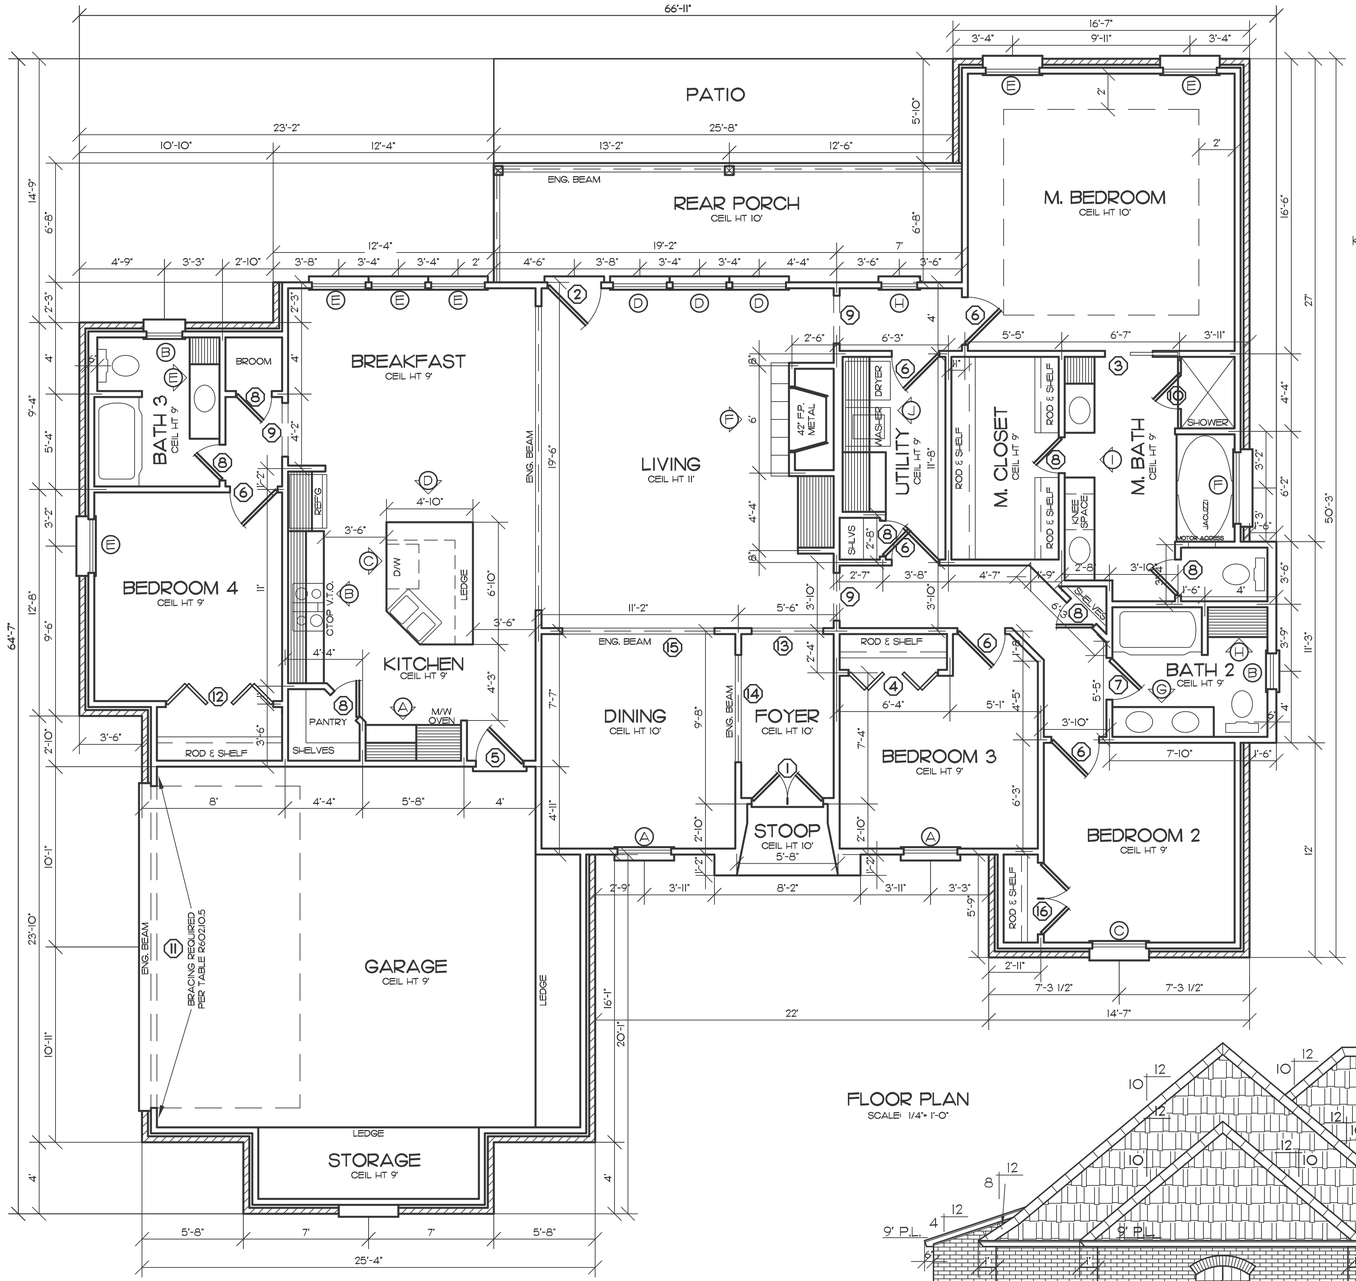

4-Bedrooms
3-Baths
Living Room
Dinning Room

FLOOR PLAN
SCALE: 1/4"= 1'-0"

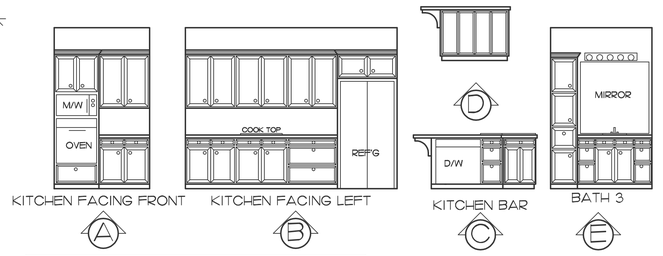

CABINET ELEVATIONS
SCALE: 1/4"= 1'-0"

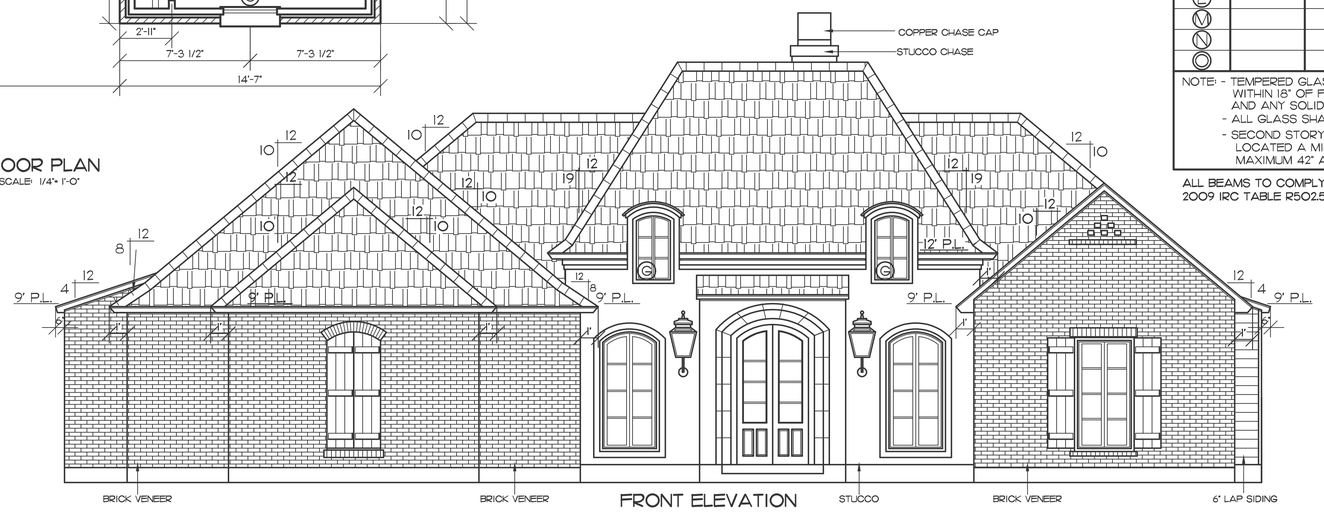

FRONT ELEVATION
SCALE: 1/4"= 1'-0"

SQUARE FOOTAGE

AREA	SQ FT
LIVING	2226
PORCHES	197
GARAGE	505
STORAGE	66
TOTAL	2994

DOOR SCHEDULE

MARK	SIZE	DESCRIPTION
1	4'0"X 8'0"	DBL 4 LITE 2/3 FRENCH ARCHED
2	3'0"X 7'0"	8 LITE FRENCH W/TRANS
3	2'8"X 6'8"	6 PANEL MASONITE INT GD POCKET
4	5'0"X 6'0"	6 PANEL MASONITE INT GD BIFOLD
5	3'0"X 6'8"	6 PANEL METAL
6	2'8"X 6'8"	6 PANEL MASONITE INT GD
7	2'4"X 6'8"	6 PANEL MASONITE INT GD
8	2'0"X 6'8"	6 PANEL MASONITE INT GD
9	2'8"X 6'8"	CASED OPENING
10	2'0"X 6'0"	TEMPERED SHOWER DOOR
11	18'X 8'0"	METAL OVERHEAD GARAGE DOOR
12	6'0"X 6'8"	6 PANEL MASONITE INT GD BIFOLD
13	4'0"X 8'0"	CASED OPENING
14	5'0"X 8'0"	CASED OPENING
15	8'6"X 8'0"	CASED OPENING
16	4'0"X 6'8"	DBL 6 PANEL MASONITE INT GD

WINDOW SCHEDULE

MARK	SIZE	DESCRIPTION
A	3'0"X 6'6"	VINYL CASEMENT ARCHED
B	2'0"X 3'0"	SINGLE HUNG INSUL VINYL
C	3'0"X 4'0"	VINYL CASEMENT
D	3'0"X 6'0"	SINGLE HUNG INSL VINYL W/ TRANS
E	3'0"X 6'0"	SINGLE HUNG INSUL VINYL
F	4'0"X 4'0"	8"X 8" OPAQUE GLASSBLOCK
G	2'0"X 3'6"	FIXED VINYL ARCHED
H	2'0"X 3'0"	SINGLE HUNG VINYL ARCHED
I		
J		
K		
L		
M		
N		
O		

NOTE: - TEMPERED GLASS REQUIRED ON ALL WINDOW PANES WITHIN 18" OF FINISHED FLOOR, DOOR, TUB OR SHOWER AND ANY SOLID PANE OVER 9 SQ FT
- ALL GLASS SHALL BE LOW-E
- SECOND STORY EGRESS WINDOW OPENINGS SHALL BE LOCATED A MINIMUM 24" ABOVE FINISHED FLOOR & A MAXIMUM 42" ABOVE FINISHED FLOOR

ALL BEAMS TO COMPLY WITH :
2009 IRC TABLE R502.5 (1) & (2) HEADER & GIRDER SPANS

ACADIANA DESIGN

ACADIANA HOME DESIGN LLC.
DESIGNER
9635 FERWAY AVENUE
BATON ROUGE, LA
WEB: WWW.ACADIANA-DESIGN.COM
OFFICE 225-216-2016
FAX 225-216-2017
TOLL FREE 1-888-756-9023

THIS FIRM NOT BEING AN ARCHITECTURAL OR ENGINEERING FIRM STAMPS NO LIABILITY FOR STRUCTURAL OR ARCHITECTURAL DESIGN INTEGRITY. IT IS NOT THE RESPONSIBILITY OF ACADIANA HOME DESIGN TO OVERSEE OR MANAGE THE CONSTRUCTION OF THE PROPERTY OR BUILDING. EVERY EFFORT HAS BEEN MADE TO INSURE ALL DIMENSIONS ARE CORRECT AND ENVIRONMENTAL REGULATIONS HAVE BEEN MET. IF AN ERROR OR OMISSION DOES OCCUR, IT IS THE SOLE RESPONSIBILITY OF THE CONTRACTOR AND/OR THE OWNER TO CORRECT THE ERROR AND/OR OMISSION AT HIS OWN EXPENSE AND NOT THE RESPONSIBILITY OF THE DRAFTING SERVICE.

IMPORTANT NOTE
COPYRIGHT, ACADIANA DESIGN
ALL RIGHTS RESERVED
THESE PLANS ARE THE PROPERTY OF ACADIANA DESIGN. ALL RIGHTS ARE RESERVED BY THE DESIGNER AND ANY USE OTHER THAN THAT AUTHORIZED IS EXPRESSLY PROHIBITED. ANY REPRODUCTION OF THIS PLAN IS EXPRESSLY PROHIBITED. THIS PLAN IS TO BE USED FOR THE LOT AND SUBDIVISION INDICATED IN THIS TITLE BLOCK ONLY. USE ON ANY OTHER SITE IS PROHIBITED.

MURRY DANIELS, ACADIANA DESIGN
REGISTRATION NUMBER

PROJECT NAME: DANIKA
LOT & SUBDIVISION
CITY/PARISH

REGISTERED STAMP

ACADIANA DESIGN

REGISTERED STAMP

DRAWN BY: AHD
SHEET NO.: 1
DATE: 11/14
PROJECT NO.: 22073